


STEEL FRAMING PLAN
1/8" = 1'

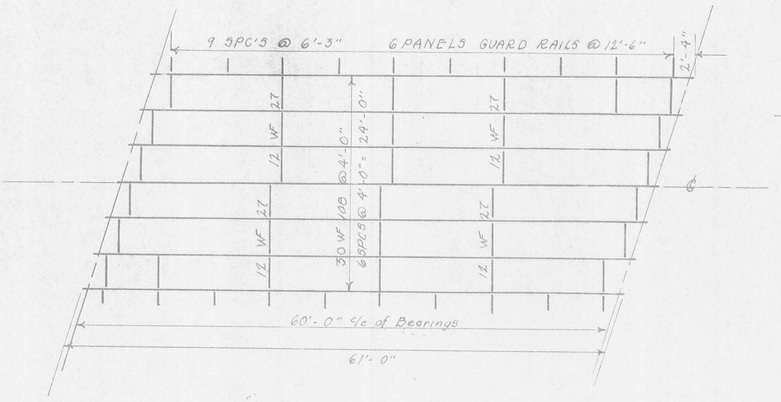


PROFILE
1/4" = 1'




HALF SECTION
Scale 1"=1'

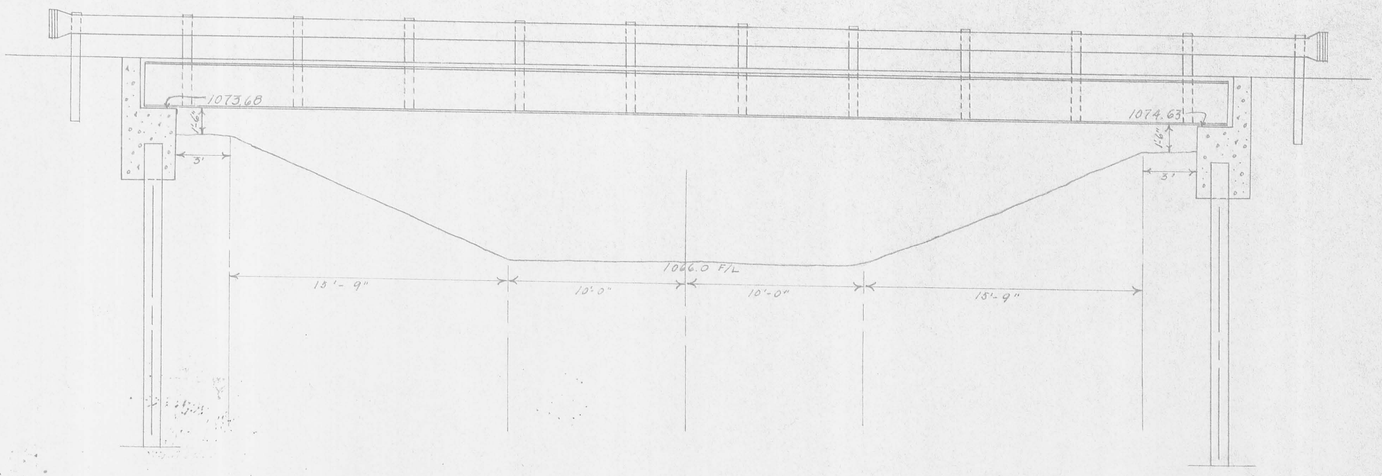


SKEW CUT DETAIL

LOGAN COUNTY HIGHWAY DEPT.
CHESTER R. KURTZ
COUNTY ENGINEER

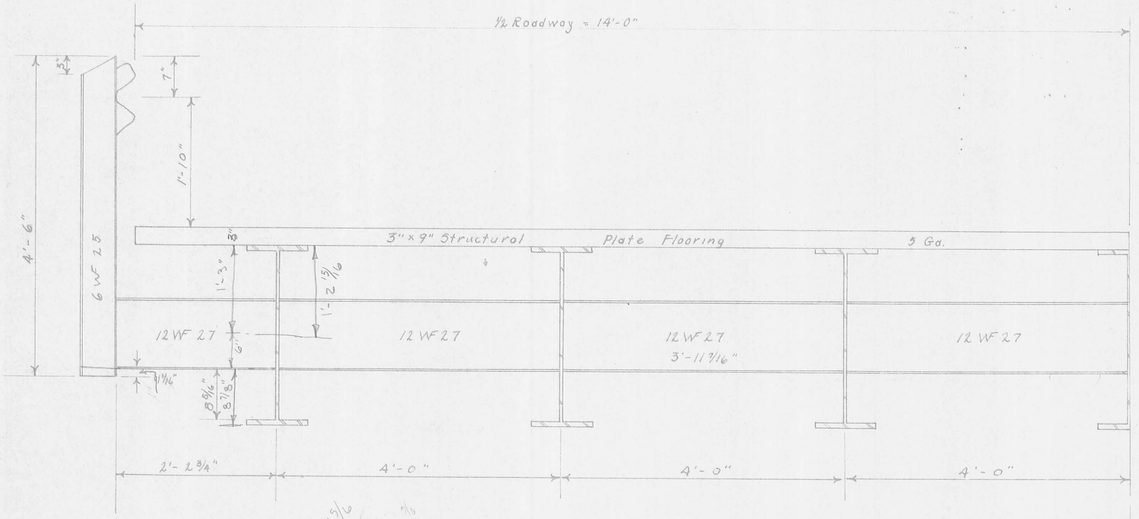Logan County Bridge No. 18-2.70
OVER
McKEE'S CREEK
in
1966

| DESIGN | DRAWN | CHECKED | FILE NO. |
|---|---|---|---|
| | | | |

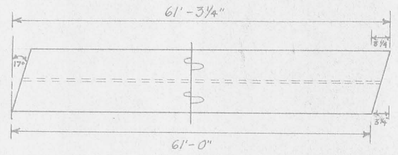18-220




PLAN
1/8" = 1'




FIXED END
1" = 1'-0"

EXPANSION END
1" = 1'-0"

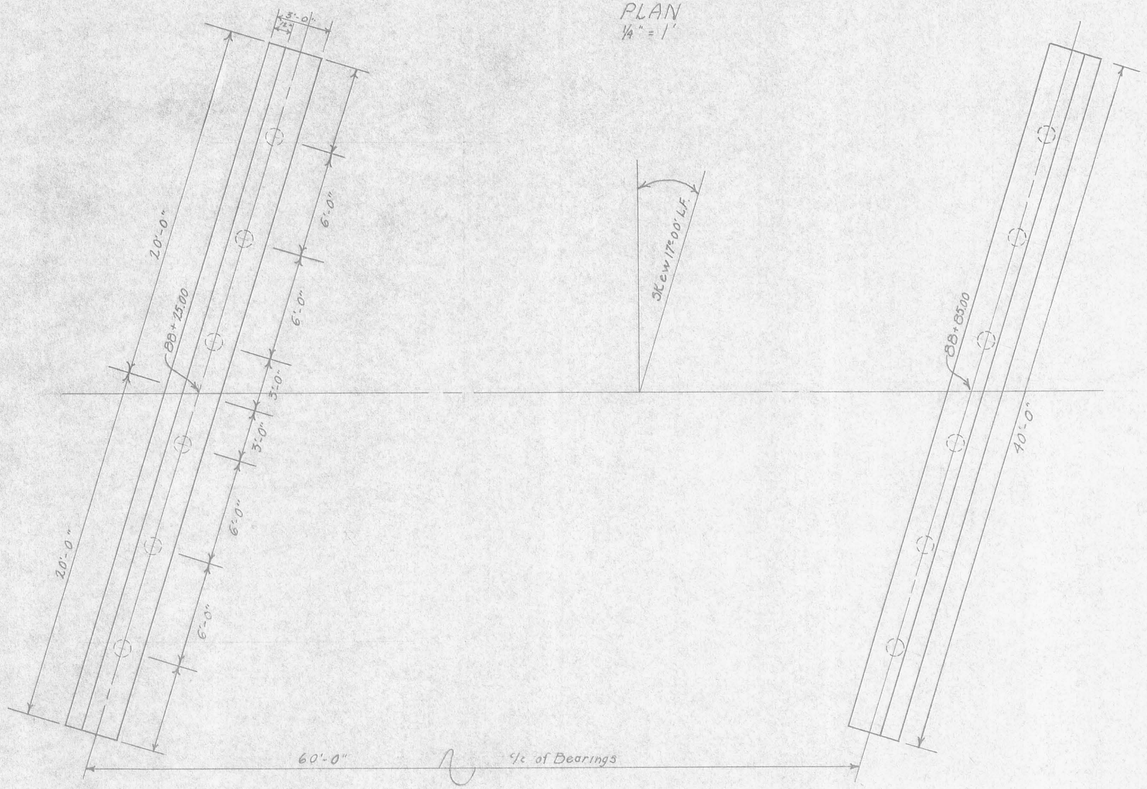


HALF ELEVATION
½" = 1'

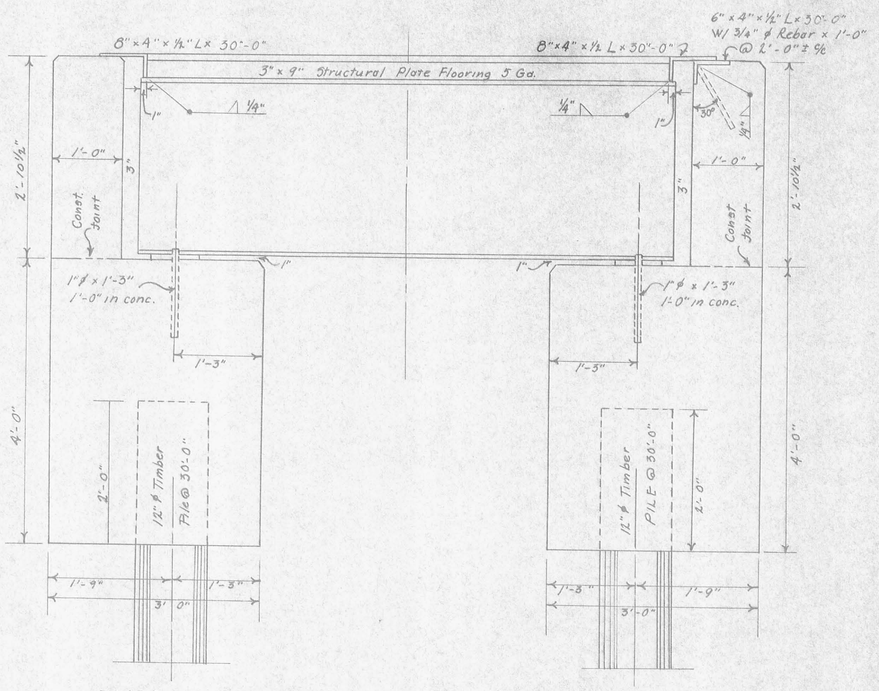


"V" Bar

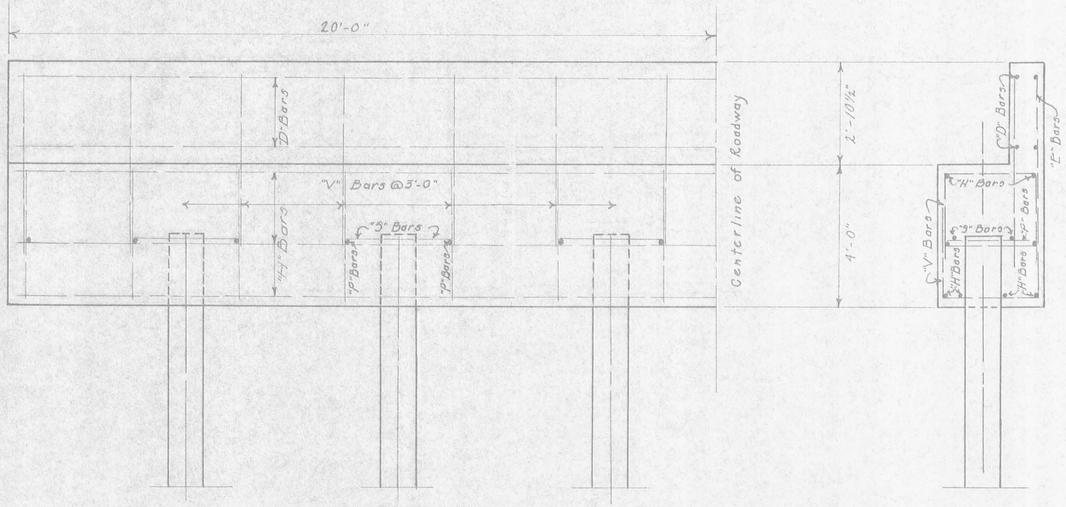


ABUTMENT BEARINGS
1" = 1'

LOGAN COUNTY HIGHWAY DEPT.
CHESTER R. KURTZ
COUNTY ENGINEER

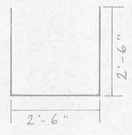Logan County Bridge No. 18-2.70

OVER

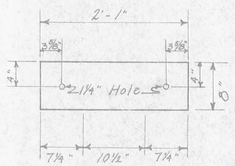McKEE'S CREEK

1966

| DESIGN | DRAWN | CHECKED | FILE NO. |
|---|---|---|---|
| | | | |