PRATER SUBDIVSION

PLAT CABINET A
SLIDE 177

Certificate
I hereby certify that the accomponying plat is a true and correct representation of Prater's SubDivision at Russell Point Ohio and contains 3.76 Acres out of Sec 35 T6 R8
W A Montgomery C.E.

Dedication
Know all men by these presents that I Salathiel Prater owner of the lands embraced in the accomponying plat do hereby certify that said plat is a true representation of the same and we do hereby dedicate the streets shown on the plat to public use and benefit forever
Witness our hand this day of October 1921
Salathiel Prater

Acknowledgement
State of Ohio Logan County
Be it remembered that on the 15 day of October 1921 before me a Notary Public in and for said County personally came Salathiel Prater and acknowledged the singing and sealing of said plat to be his volentary act and deed for use and purpose there in mentioned.
In testimony where of I have subscribed my name and affixed my offical seal.
S. L. Smith
Notary Public for Logan County Ohio

Approved
H. E. Knight
H. Stover
R. J. Humphreys
County Commissioners

Transferred October 15, 1921
N W Corbett
Auditor
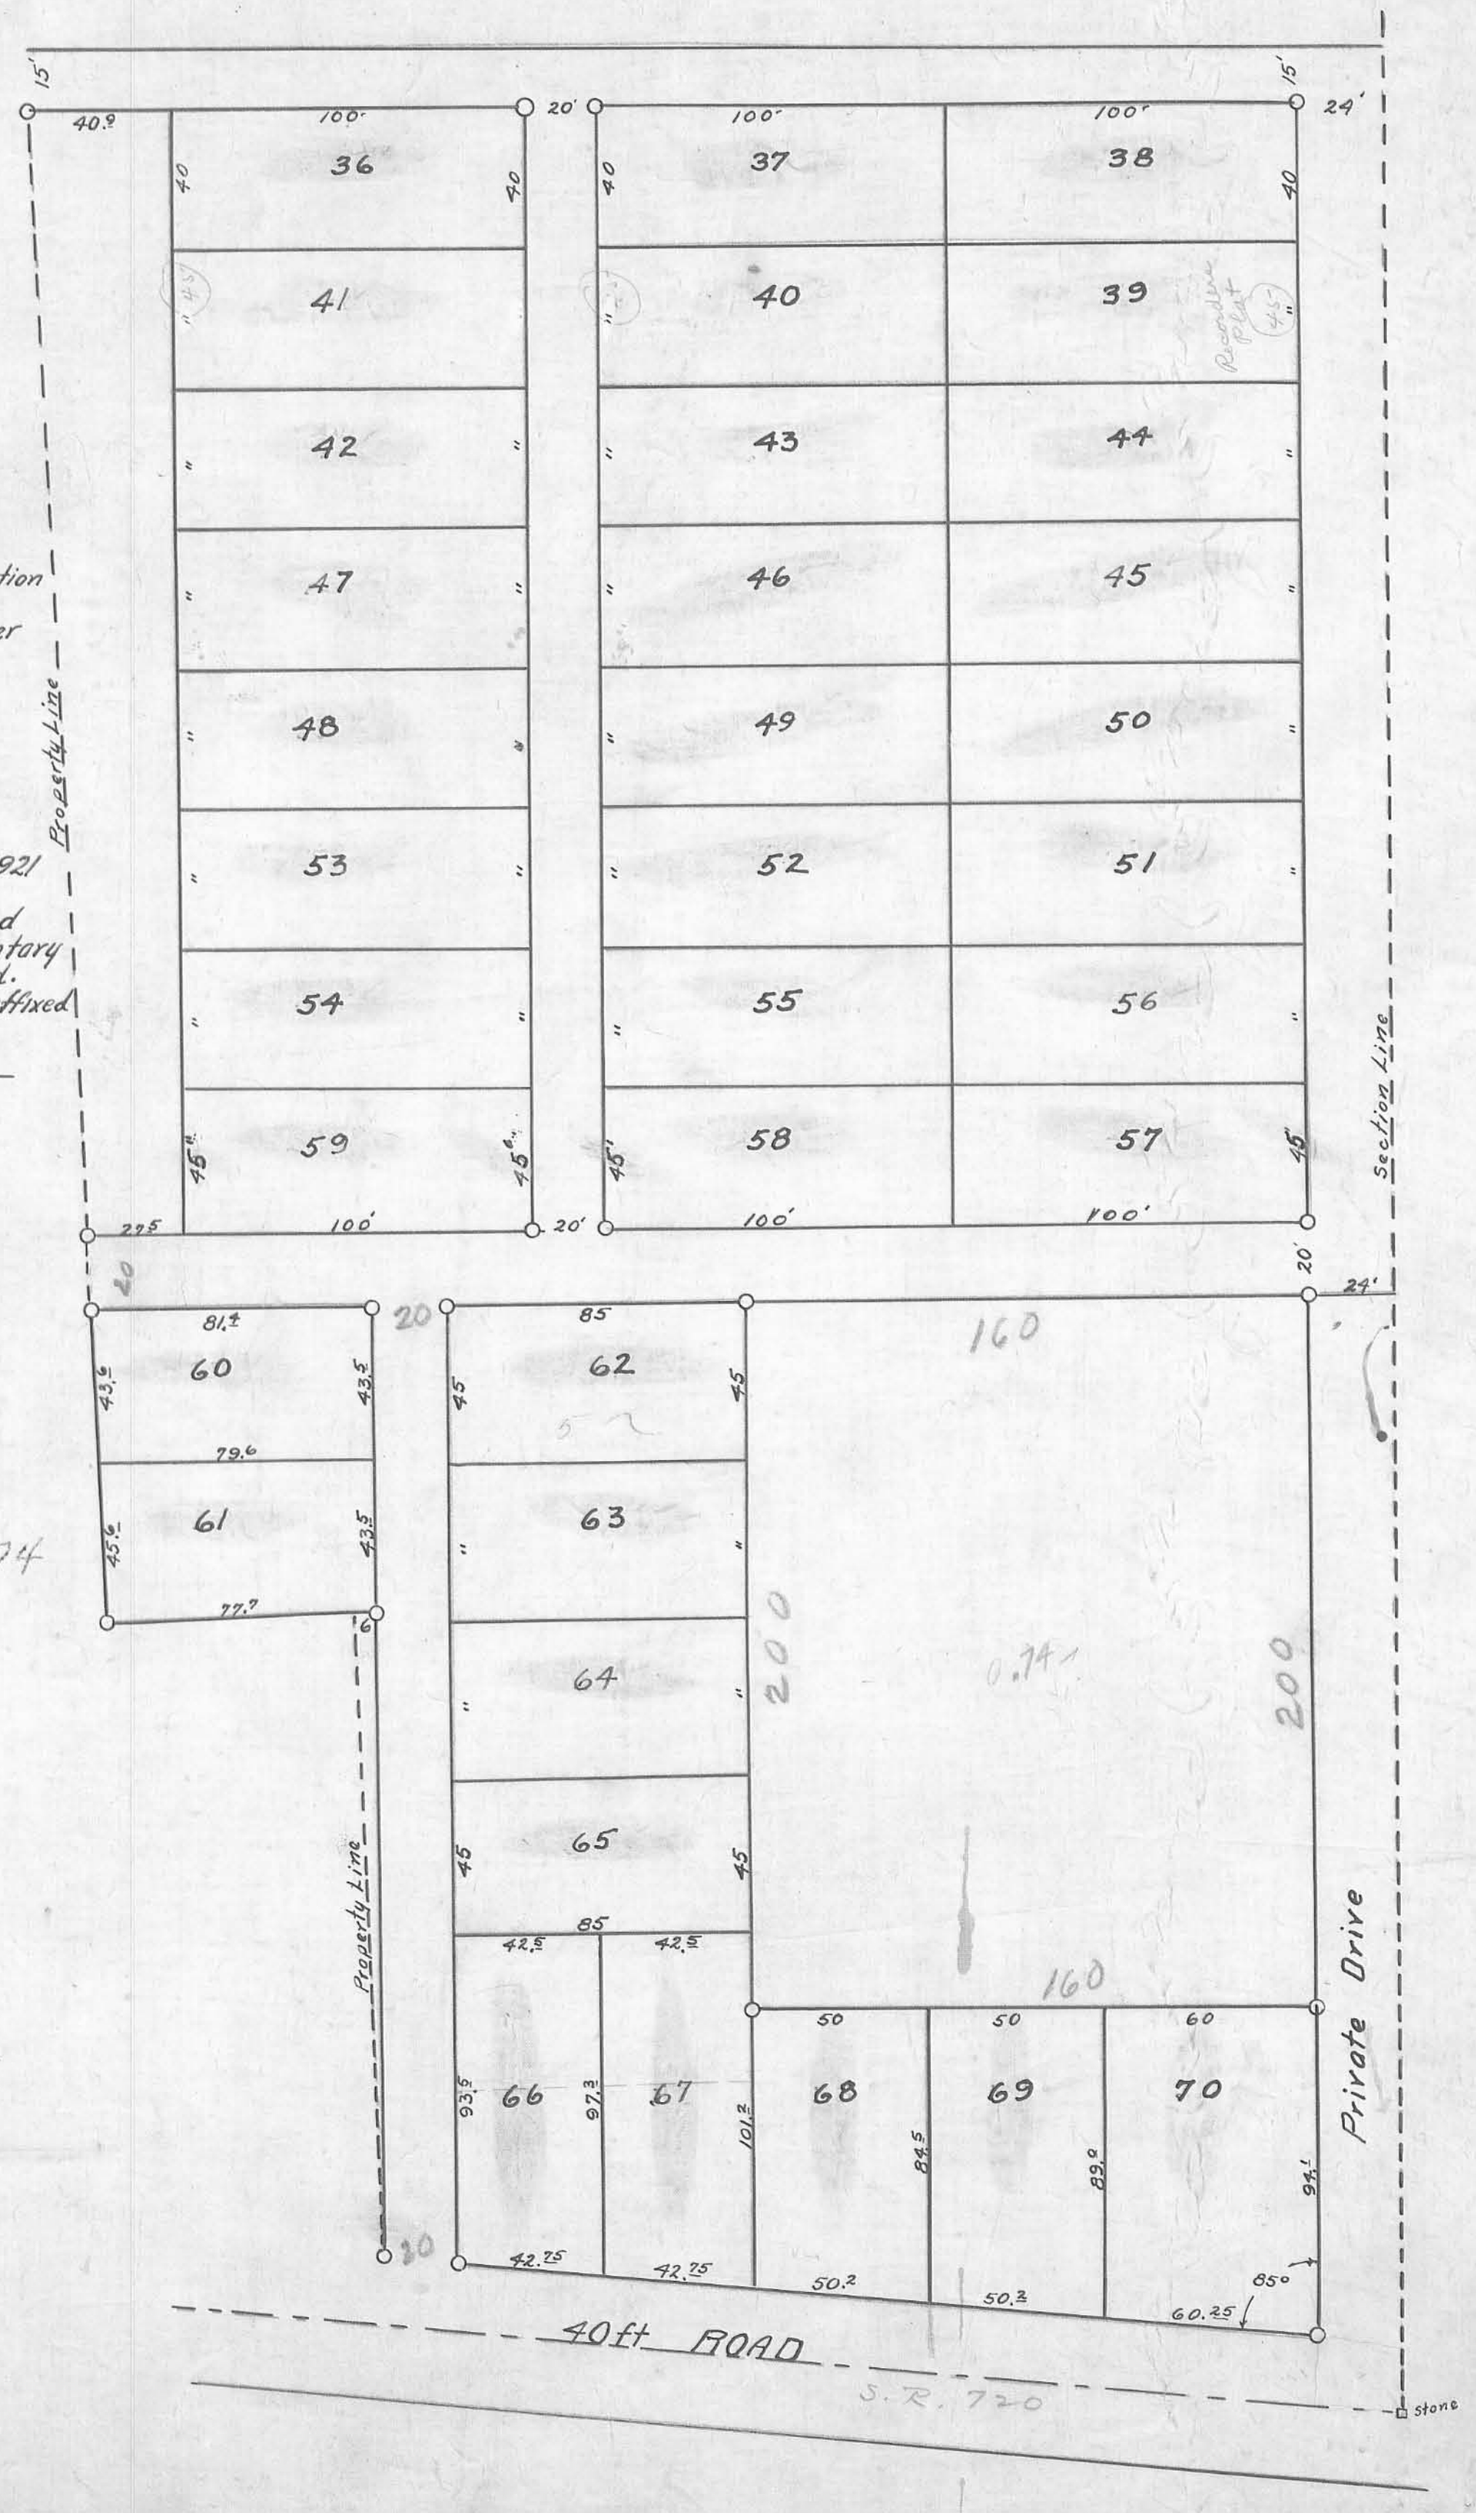
Filled for record October 15-1921 at 11 A.M
Recorded October 15 1921 Book B-Vol. 2 page 74
Henry Kemper
Recorder