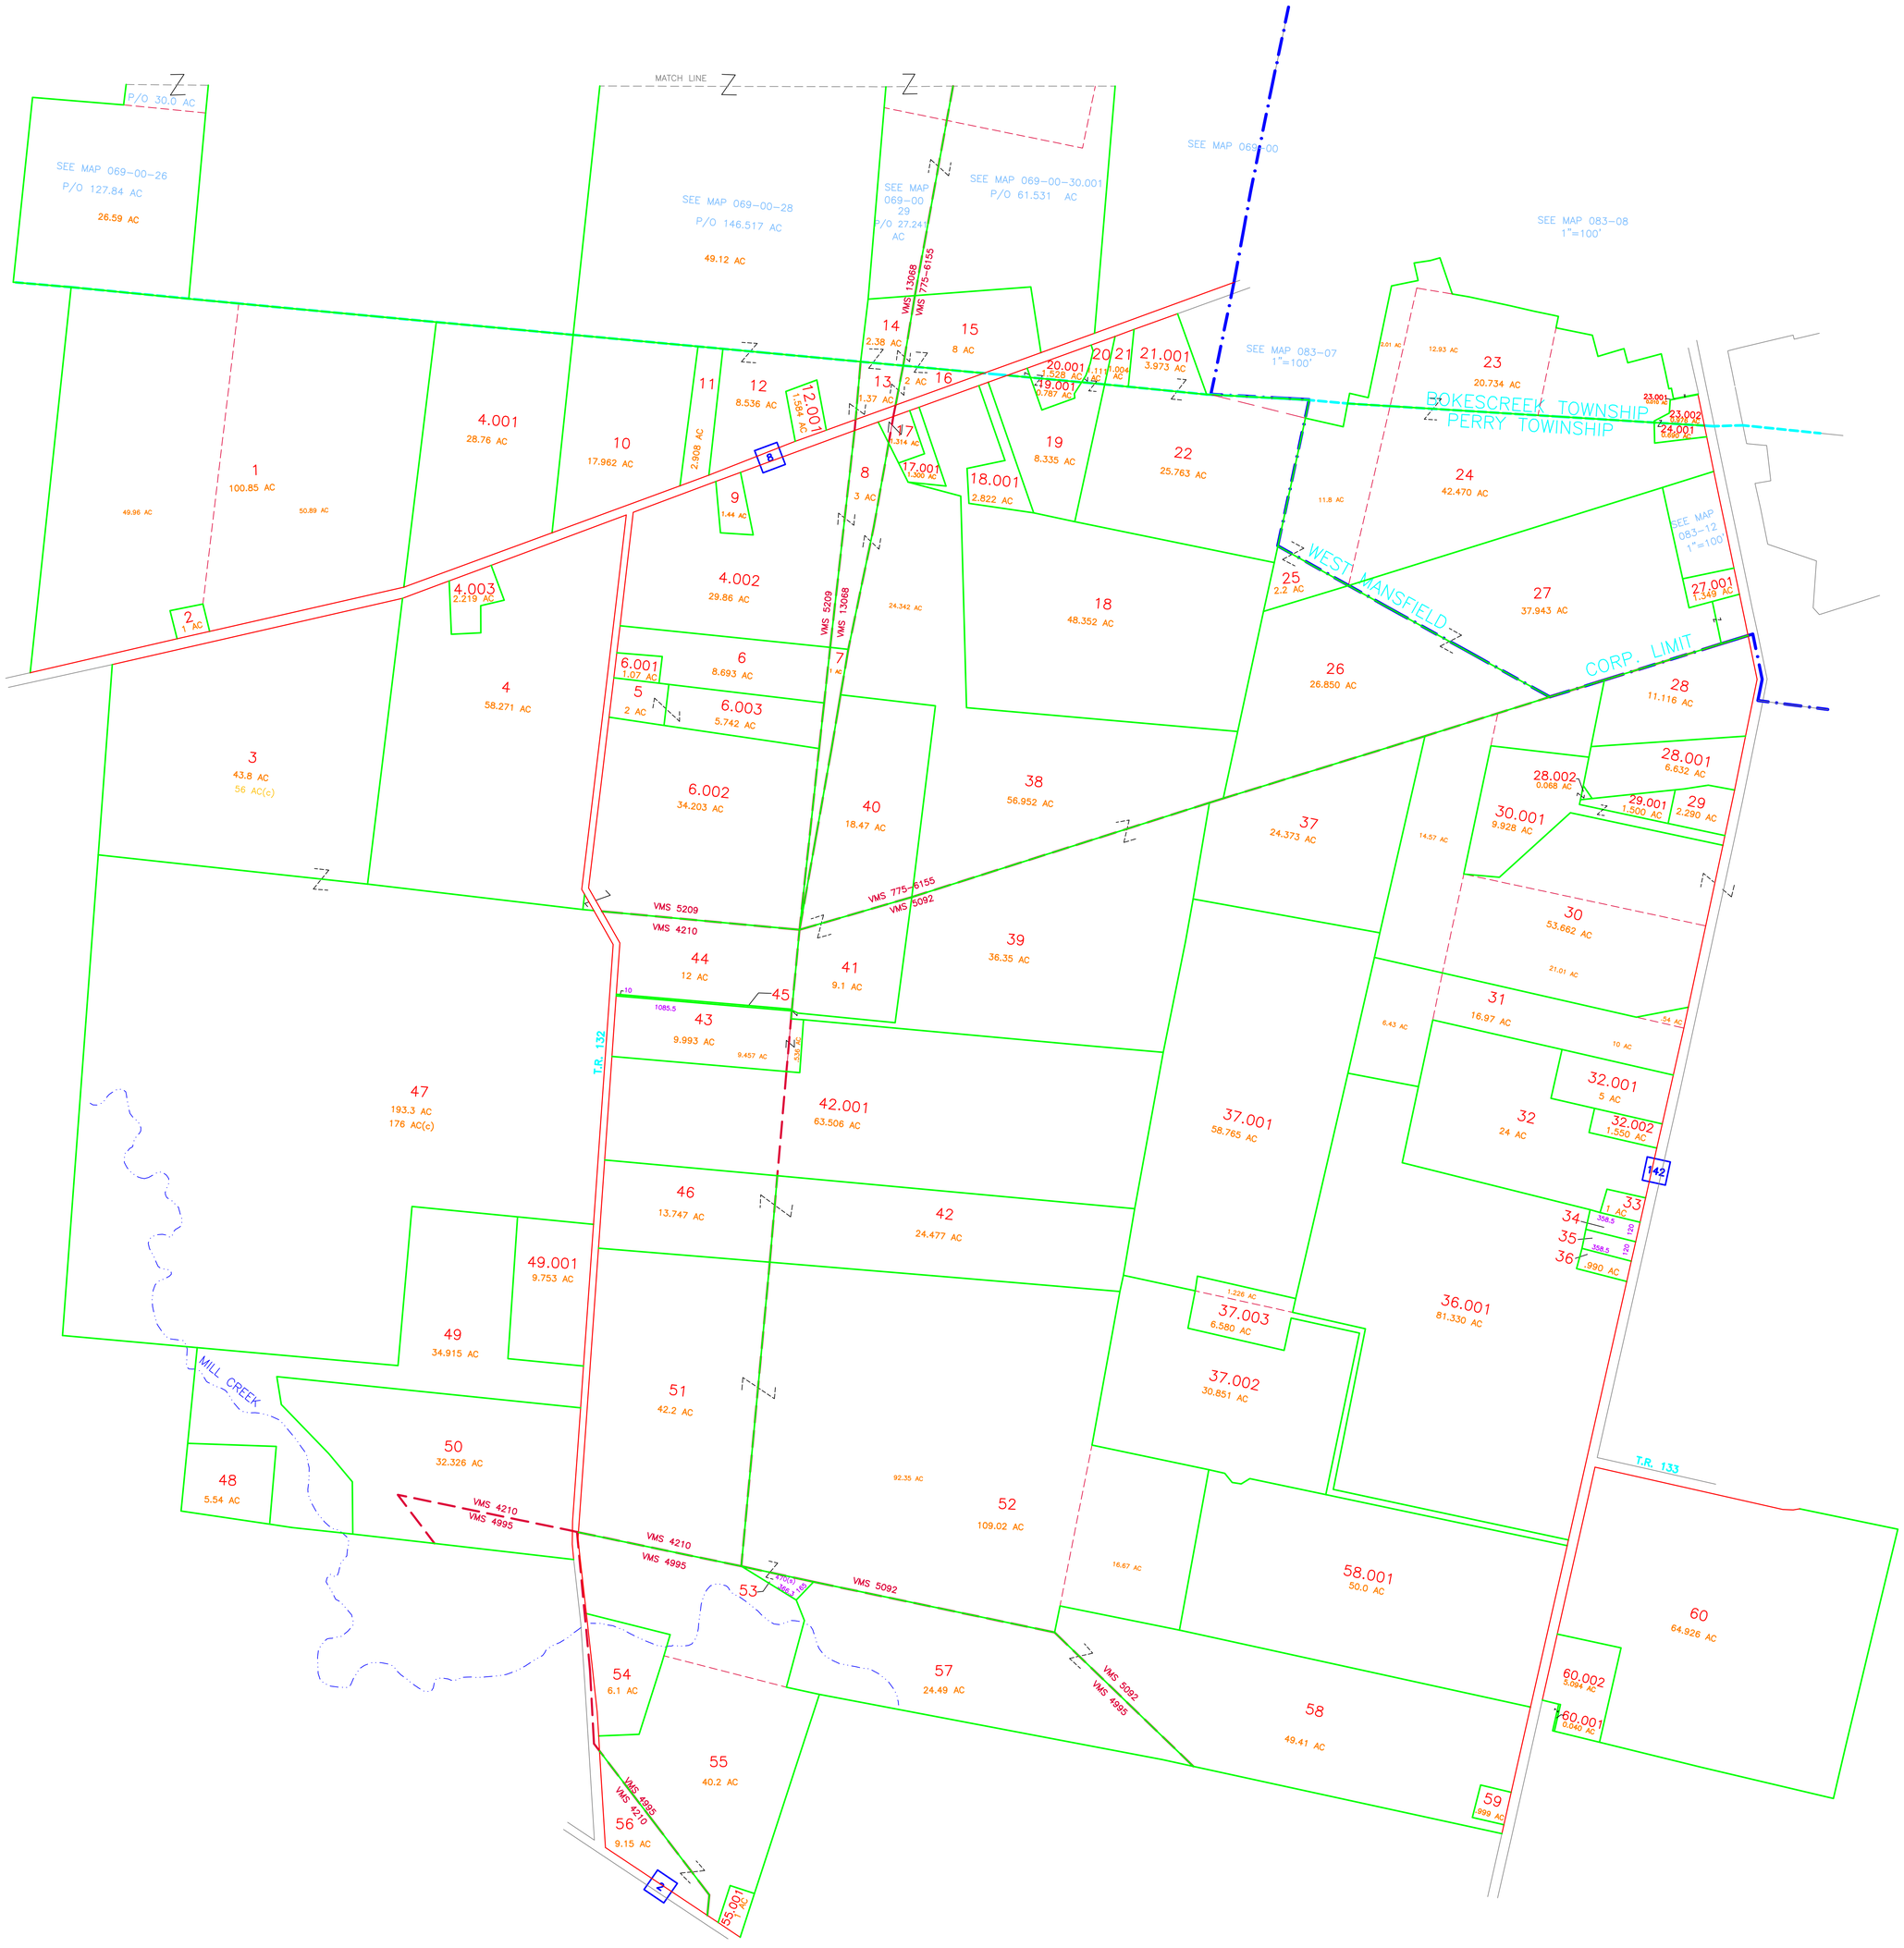

COUNTY ENGINEER'S LOGAN COUNTY, OHIO REAL PROPERTY MAP

AERIAL PHOTOGRAPHY	REAL PROPERTY MAP	REAL PROPERTY MAP
PREPARED BY DIGITAL ORTHOPHOTOGRAPHY BARTON AERIAL TECHNOLOGIES, INC. 6530 SINGLETREE DR. COLUMBUS, OH 43229	*PREPARED FOR* COUNTY COMMISSIONERS LOGAN COUNTY,OHIO LOGAN COUNTY COURTHOUSE BELLEFONTAINE, OHIO 43311	*DIGITAL CONVERSION BY* THE SANBORN MAP COMPANY INC. 629 FIFTH AVENUE PELHAM, NY 10803 (800) 930-3298

MAPPING LEGEND

STATE OR COUNTY LINE	PROPERTY LINE	BLOCK NUMBER	11	UNITED STATES HIGHWAY	83
CITY LINE	LAND HOOK	ORIGINAL SUBDIVISION BLOCK NO.	11	OHIO STATE ROUTE	47
TOWNSHIP LINE	WATER	ORIGINAL SUBDIVISION LOT NO.	33	COUNTY ROUTE	32
SECTION LINE	SPECIAL DISTRICT LINE	SECTION NUMBER	15 / 16	STREET NAME	BY NAME
SURVEY LINE	PARCEL NUMBER	VIRGINIA MILITARY SURVEY	VMS 1492	TOWN ROUTE	BY NO.
HIGHWAY & STREET R.O.W.					

MAP DATE & SCALE

DATE OF MAPS: 9-1-82
DATE OF REVISION: 2025
DATE OF PHOTOGRAPHY: 2022
0 400'
SCALE:1"=400'

ADJOINING MAPS

N W E S

ADJOINING MAP NO'S

068	069	070
082	083	084
096	097	098

MODULE MAP NUMBERS

083-00

TAX PAYER'S IDENTIFICATION NUMBER

E1,700,000 X N260,000 =170.26-00

OHIO STATE PLANE GRID-COORDINATE MAP NUMBER